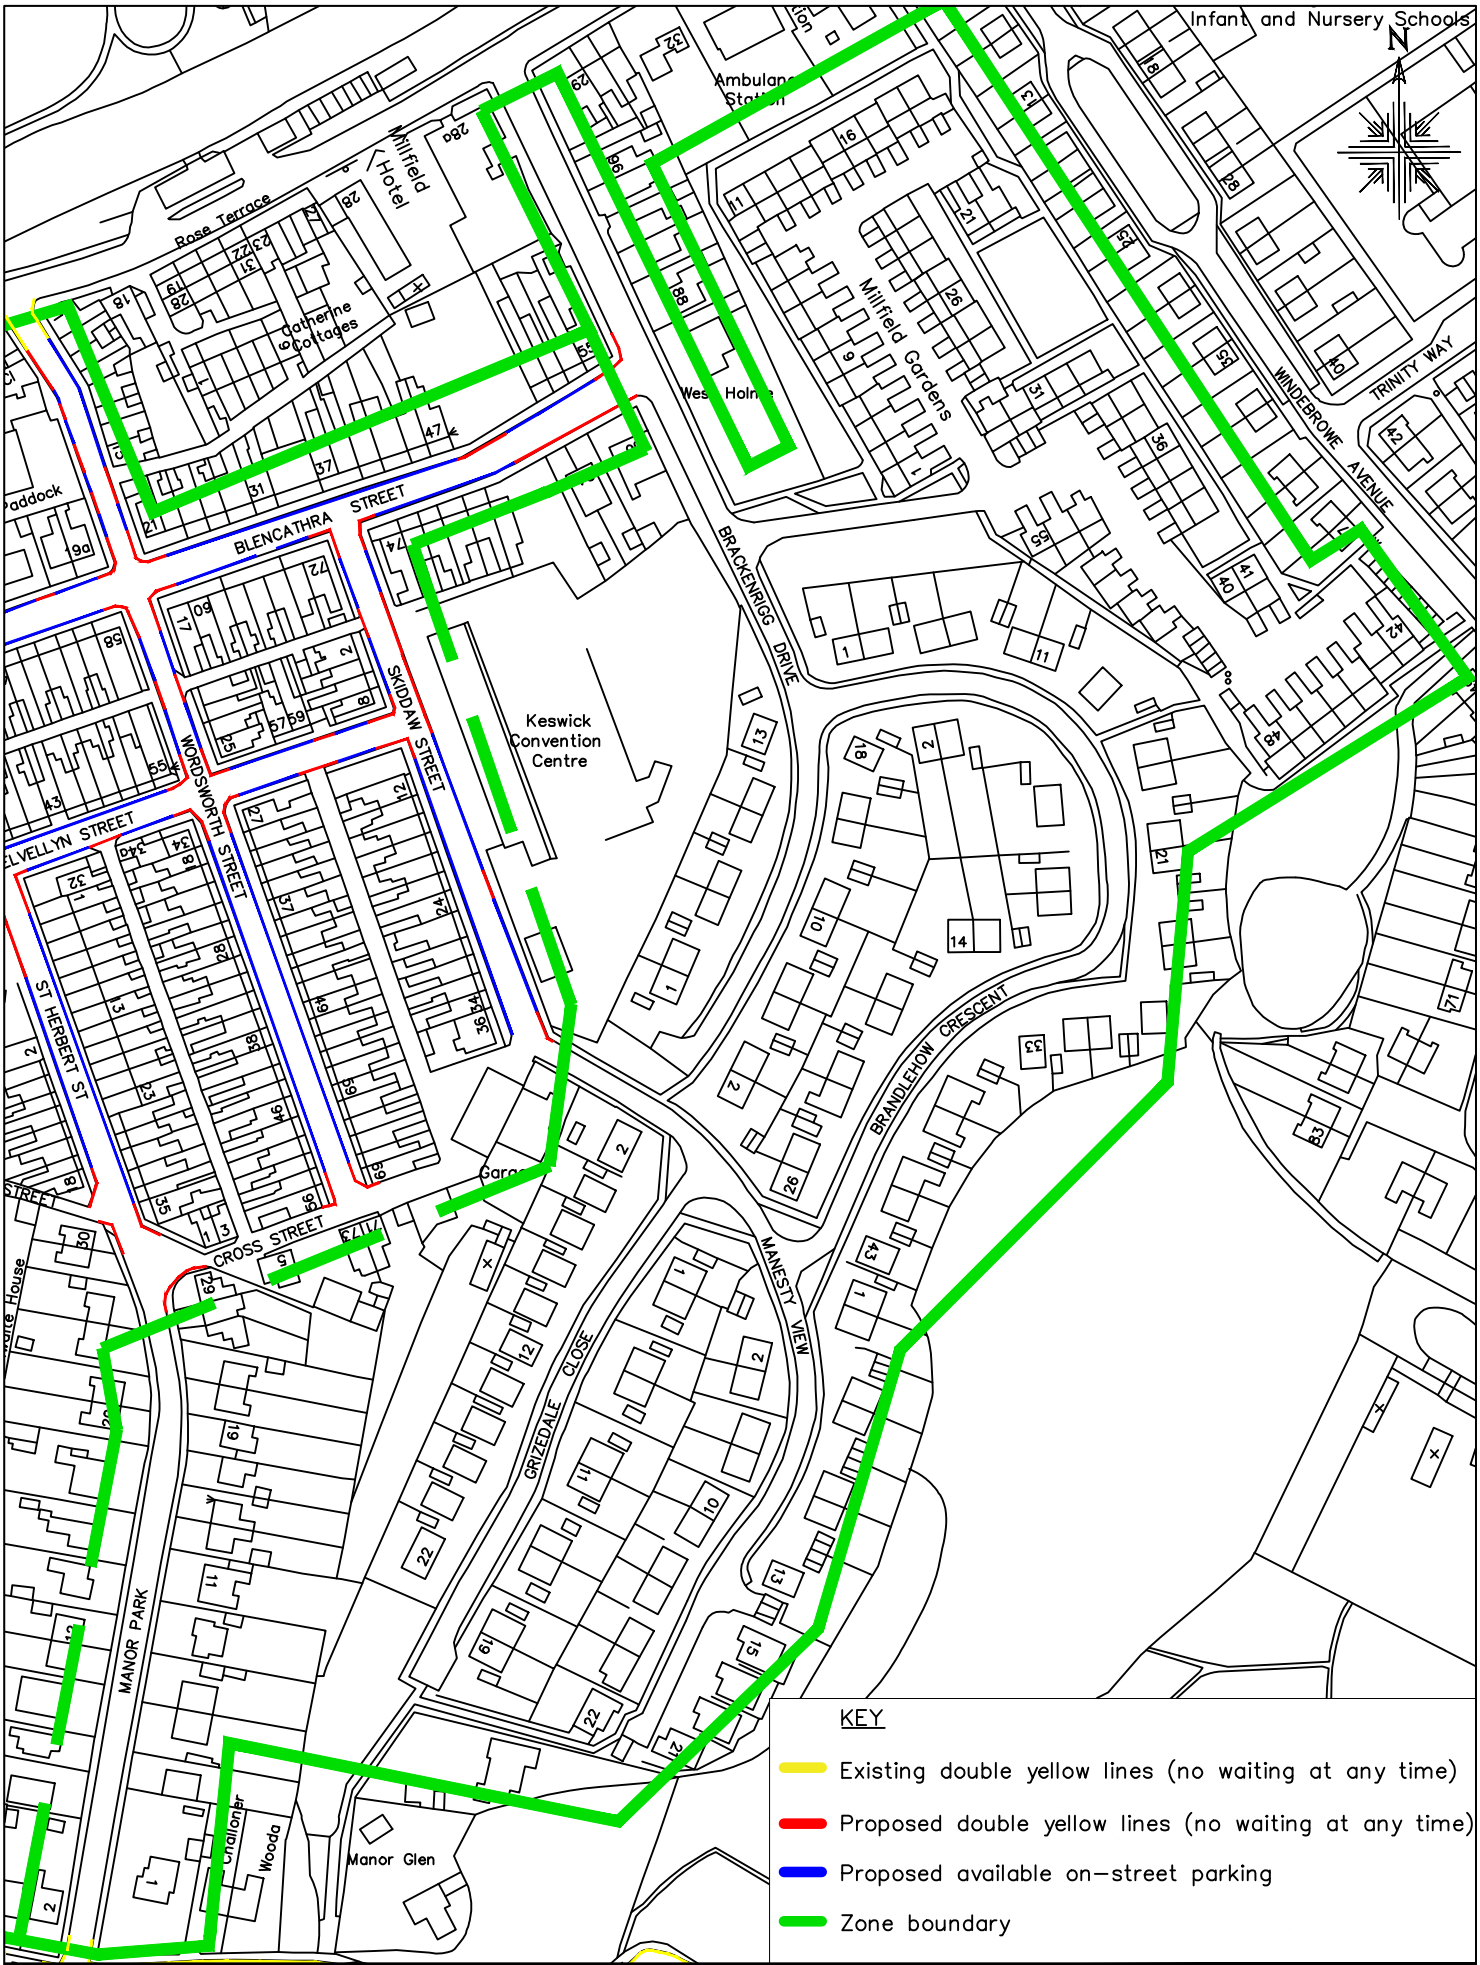

Cumbria County Council

Cumbria Highways
Joseph Noble Road
Lillyhall
Workington
Cumbria
CA14 4JH

Proposed Extents of Area B

Keswick Back Streets

Crown Copyright Licence LA 100019596

Drawing No:	KTRO21/PNG008.Rev0
Scale : 1:2	Date: 05/10/21
Drawn:	Checked: