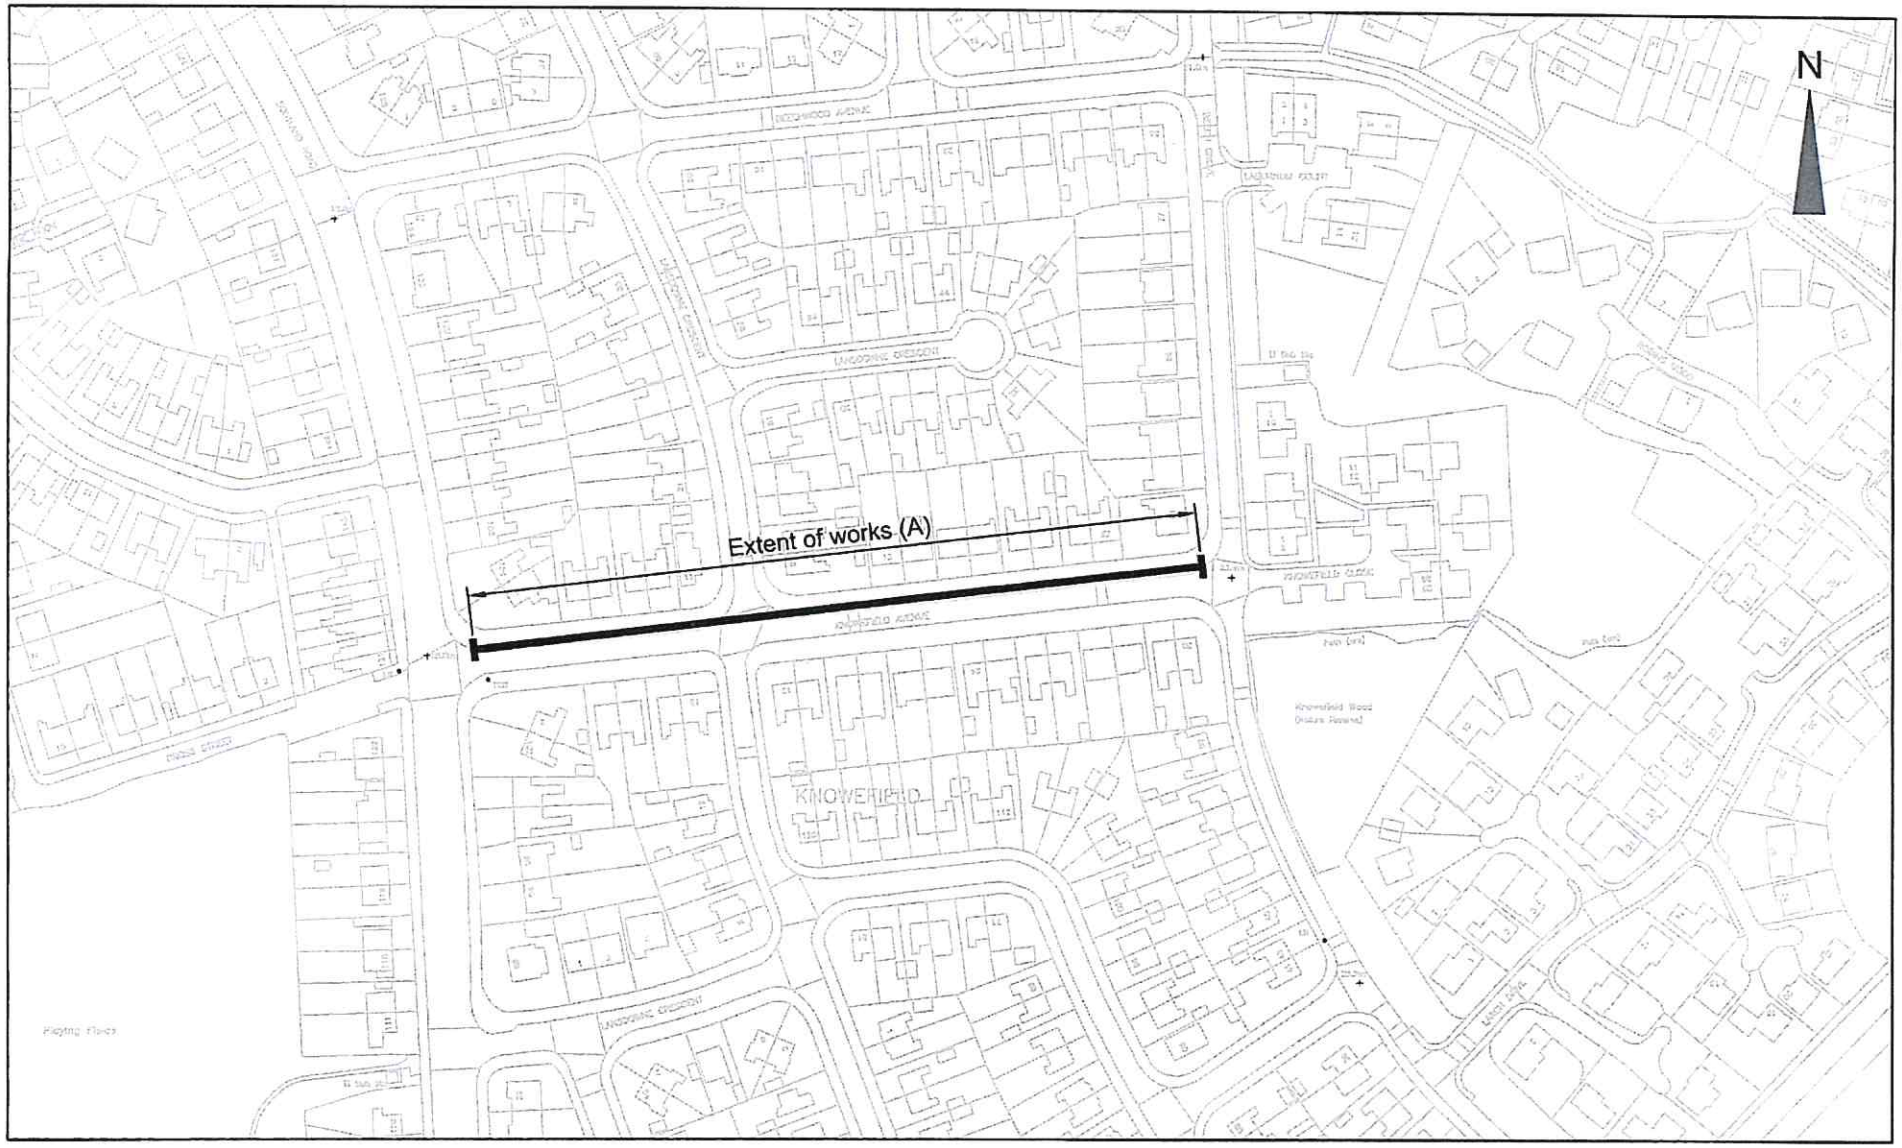

Cumbria County Council

Parkhouse Building
Kingmoor Business Park
CARLISLE
Cumbria
CA6 4SJ
Tel. 01228 673030

2020/2021 FOOTWAY WORKS
Knowfield Ave.

Reproduced from, or based on, Ordnance survey map material with the permission of the Controller of Her Majesty's Stationery Office. (c) Crown Copyright 2006. Licence number 100019596

Drawing No. 20-3715 001

Drawn by	Scale	Date
LGr	NTS	20/02/2020